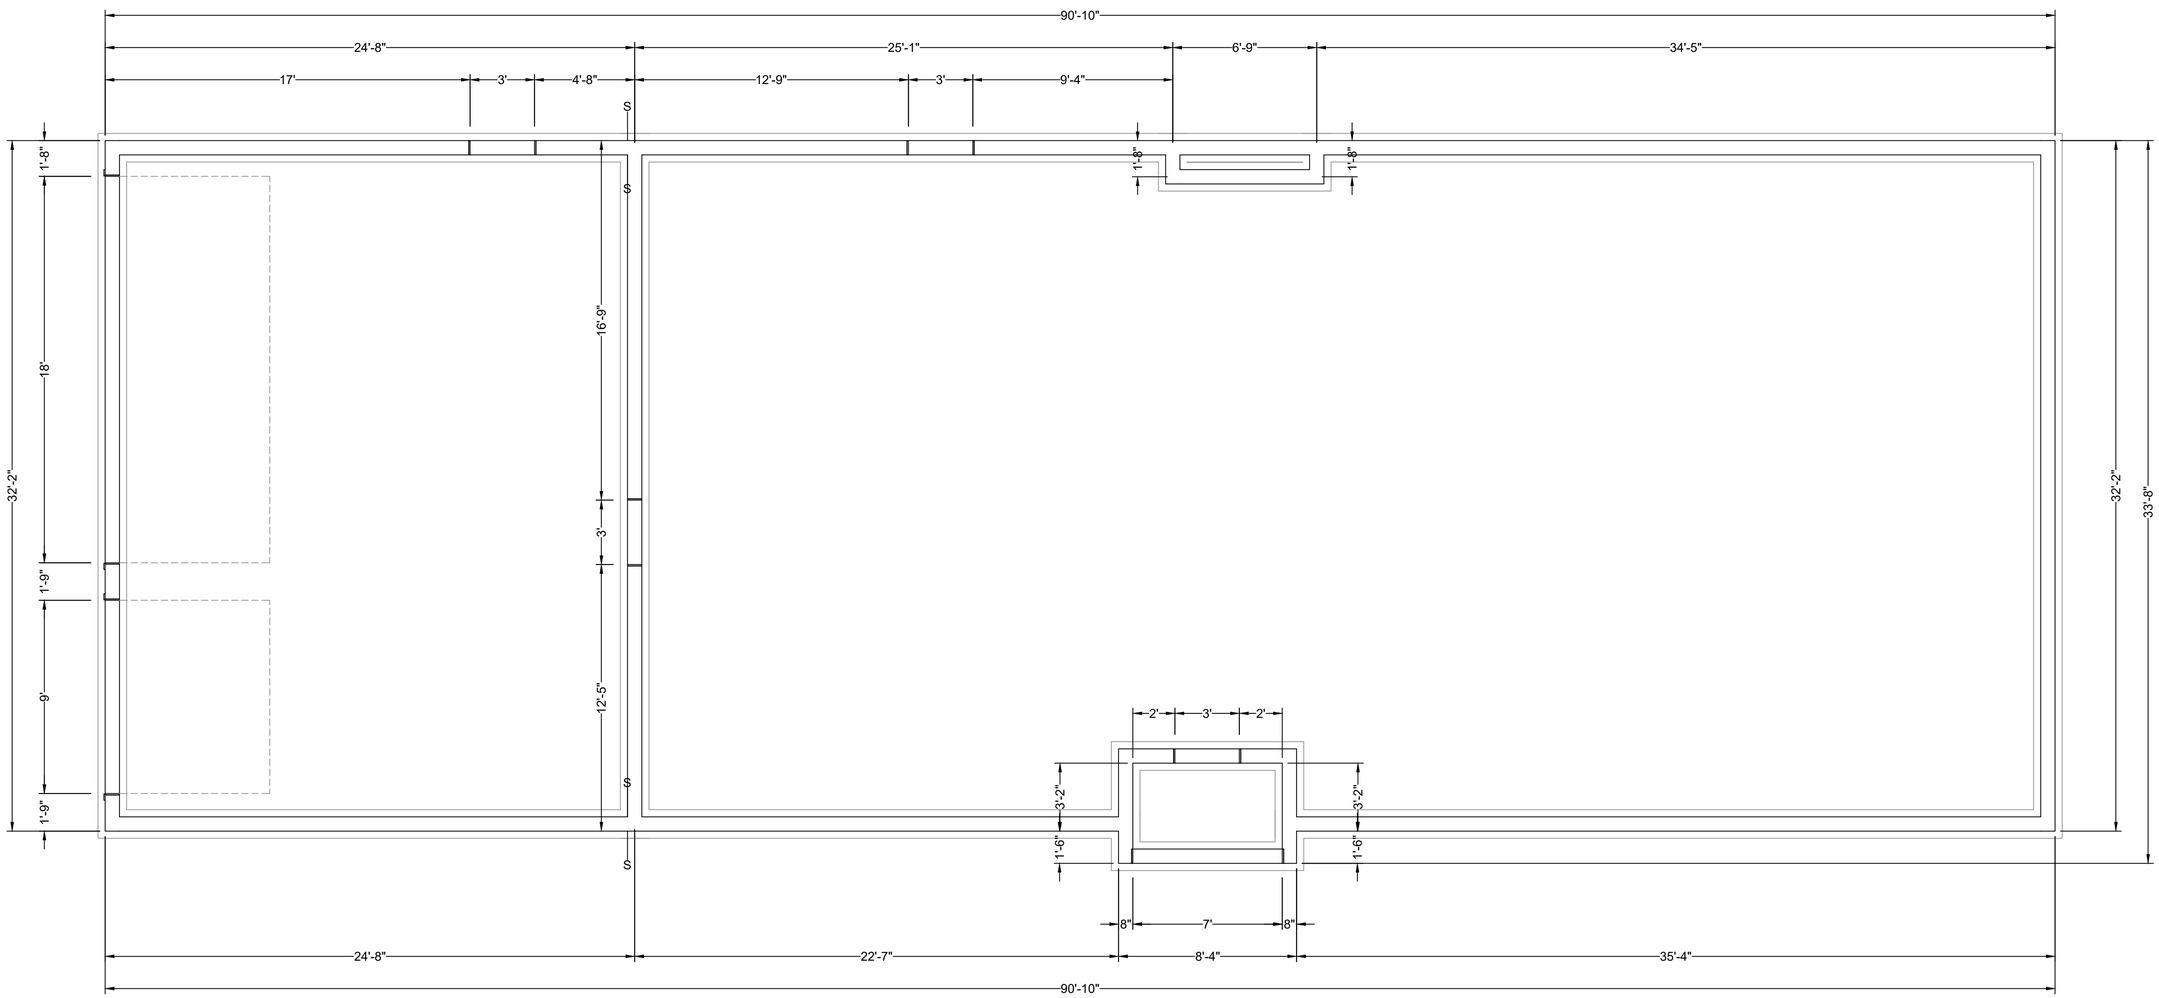

TITLE
BROWN 2 STORY
5 BDRM HOME
FOUNDATION PLAN

	NAME	DATE
DRN. BY	RAF	5-28-19
CHK. BY	RAF	5-28-19
APR. BY		

SCALE 1/4"=1'-0"

ACAD PATH Indiv2019/Brown/3730-2 Story.dwg

DRAWING NUMBER 8 REV.

SHEET NO. 8 OF 11 SHEETS

PROJECT FOR
The
"BROWN"
Home

NOTES:

CREATIVE HOME PLANS
111 N. POPLAR # A SAPULPA, OK. 74066 (918) 227-4502